Permit #F00025387

FilmL.A., Inc.
1201 W. 5th Street, Suite T-800
Los Angeles, CA 90017
t: (213)977-8600 - f: (213)977-8601
www.filmla.com

Summary Information

Permit No: F00025387 **Type of Permit:** FILMING **Release Date:** 03/23/2010

Production Company CBS CORPORATION CSI MIAMI

Insured Company Name CBS CORPORATION CSI MIAMI

Contact Phone No. 1 310-727-5950
Contact Phone No. 2 310-727-5959
Fax 310-727-5951
Address 4024 RADFORD AVE
STUDIO CITY, California 91608

Production Title CSI: MIAMI

Type of Production TV Drama

Producer Don Tardino

Director Gina Lamar

1st AD Dave Cass

Production Manager Marco Black

FilmL.A. Coordinator Erica Wade

Location Manager Paul Codiga
Primary Phone Mobile - 310-629-5650
Secondary Phone Office - 310-727-5959

Location Assistant Brian Dittmar
Primary Phone Mobile - 310-629-5644
Secondary Phone

Fees

Notification Charge	$255.00
FILMLA FILM APPLICATION FEE	$625.00
LA COUNTY FIRE REVIEW	$104.00
LA COUNTY - ROAD USE FEE	$1,196.00
LA COUNTY ROAD APPLICATION FEE	$51.00

Total Permit Fee $2,231.00

Number of Locations 1

NOT A PERMIT

Permit #F00025387

FilmL.A., Inc.
1201 W. 5th Street, Suite T-800
Los Angeles, CA 90017
t: (213)977-8600 - f: (213)977-8601
www.filmla.com

Summary Information — Location

Permit Number	F00025387	**Location Manager**	Paul Codiga
Production Company	CBS CORPORATION CSI MIAMI	Primary Phone	Mobile - 310-629-5650
Insured Company	CBS CORPORATION CSI MIAMI	Secondary Phone	Office - 310-727-5959
Production Title	CSI: MIAMI		

Location Address	1821 Braeburn Rd, Altadena, CA, 91001
Location Names	
Location Type	Private Residence
Location Description	
Prep Dates	3/23/2010 - 3/23/2010 07:00 - 19:00
Film Dates	3/24/2010 - 3/26/2010 06:00 - 22:00
Strike Dates	3/26/2010 - 3/26/2010 19:00 - 00:00
Open or Closed to the Public	Closed
Generic Conditions	Community Survey Obtained Equipment vehicles may park on one side of street Must Maintain 5' Clearance on Sidewalks/Walkways Must maintain local/emergency access No Cast and Crew parking on areas streets. No steps from trailers, trucks or motorhomes may be facing road Traffic control must be done in accordance w/MUTCD Traffic Officers Required
Please see attached document	25387.pdf

Equipment on Location

Type	Quantity
5 or 10 ton trucks	3
Camera cars	1
Cast/Crew vehicles	100
Condors	1
Cranes	1
Cube Trucks	2
Generator	2
Honey Wagons	1
Motor Homes	5
Picture vehicles	10
Portable restrooms	1
Scissor Lifts	1
Semi Trucks	4
Stakebed Trucks	6
Vans	4

Personnel on Location

Type	Quantity
Cast	5
Crew	75
LA County FSA assigned	1
Sheriff/CHP	2

Filming Activities Brandishing weapons; Drive ups & away; Emergency vehicles with flashing lights; Equipment on sidewalk, in curb lane & across street; Interior and exterior dialogue; Intermittent traffic control - 2 minutes standard; Wetdown; Camera in picture vehicle; Cocktail party and crime scene; ITC on Braeburn Rd, Allen Ave - Tanoble Dr 7am - 8pm 3/24 - 3/26; ITC on Morslay Rd, Homewood Dr. - Mendocino St 7am - 8pm 3/24 - 3/26;

NO PERMIT

FilmL.A., Inc.
1201 W. 5th Street, Suite T-800
Los Angeles, CA 90017
t: (213)977-8600 - f: (213)977-8601
www.filmla.com

Summary Information — Location

Permit Number	F00025387	**Location Manager**	Paul Codiga
Production Company	CBS CORPORATION CSI MIAMI	Primary Phone	Mobile - 310-629-5650
Insured Company	CBS CORPORATION CSI MIAMI	Secondary Phone	Office - 310-727-5959
Production Title	CSI: MIAMI		

Jurisdiction **Political:** Los Angeles County - Supervisor District 5 | **Police:** Los Angeles County Sheriff | **Fire:** Los Angeles County

Location Notes

Coordinator Note FSA REQUIRED 0625-11

Parking

Base Camp
Location Type : Church
Street : 1280 E. Washington Blvd

Crew Parking
Location Type : Church
Street : 1757 N. Lake Ave

Posting "No Parking" signs B/S MORSLAY RD., HOMEWOOD DR. - MENDOCINO ST.
B/S BRAEBURN RD., ALLEN AVE. - TANOBLE DR.

Approximate Footage County Parking **Log Number**

Date(s) 3/24/2010 to 3/26/2010 **Time(s)** 00:00 to 00:00

Posting "No Parking" signs E/S MORSLAY RD., HOMEWOOD DR. - BRAEBURN RD.

Approximate Footage County Parking **Log Number**

Date(s) 3/23/2010 to 3/23/2010 **Time(s)** 07:00 to 19:00

Lane / Full Closure FULL CLOSURE OF MORSLAY RD., HOMEWOOD DR. - BRAEBURN RD.

Approximate Footage 0 - 300

Date(s) 3/24/2010 to 3/26/2010 **Time(s)** 07:00 to 20:00

Lane / Full Closure FULL CLOSURE OF BRAEBURN RD., ALLEN AVE. - MORSLAY RD.

Approximate Footage 0 - 300

Date(s) 3/24/2010 to 3/26/2010 **Time(s)** 07:00 to 20:00

Lane / Full Closure N/A

Approximate Footage 0 - 300

Date(s) 3/24/2010 to 3/26/2010 **Time(s)** 06:00 to 20:00

NOT A PERMIT

T.C. SIGNS

ROAD WORK AHEAD	DETOUR AHEAD	ROAD CLOSED AHEAD	DETOUR	DETOUR	ROAD CLOSED	ROAD CLOSED TO THRU TRAFFIC	DETOUR	DETOUR
W20-1	W20-2	W20-3	M4-10(RT)	M4-10(LT)	R11-2	R11-4	M4-10(DOUBLE)	SC3(CA)

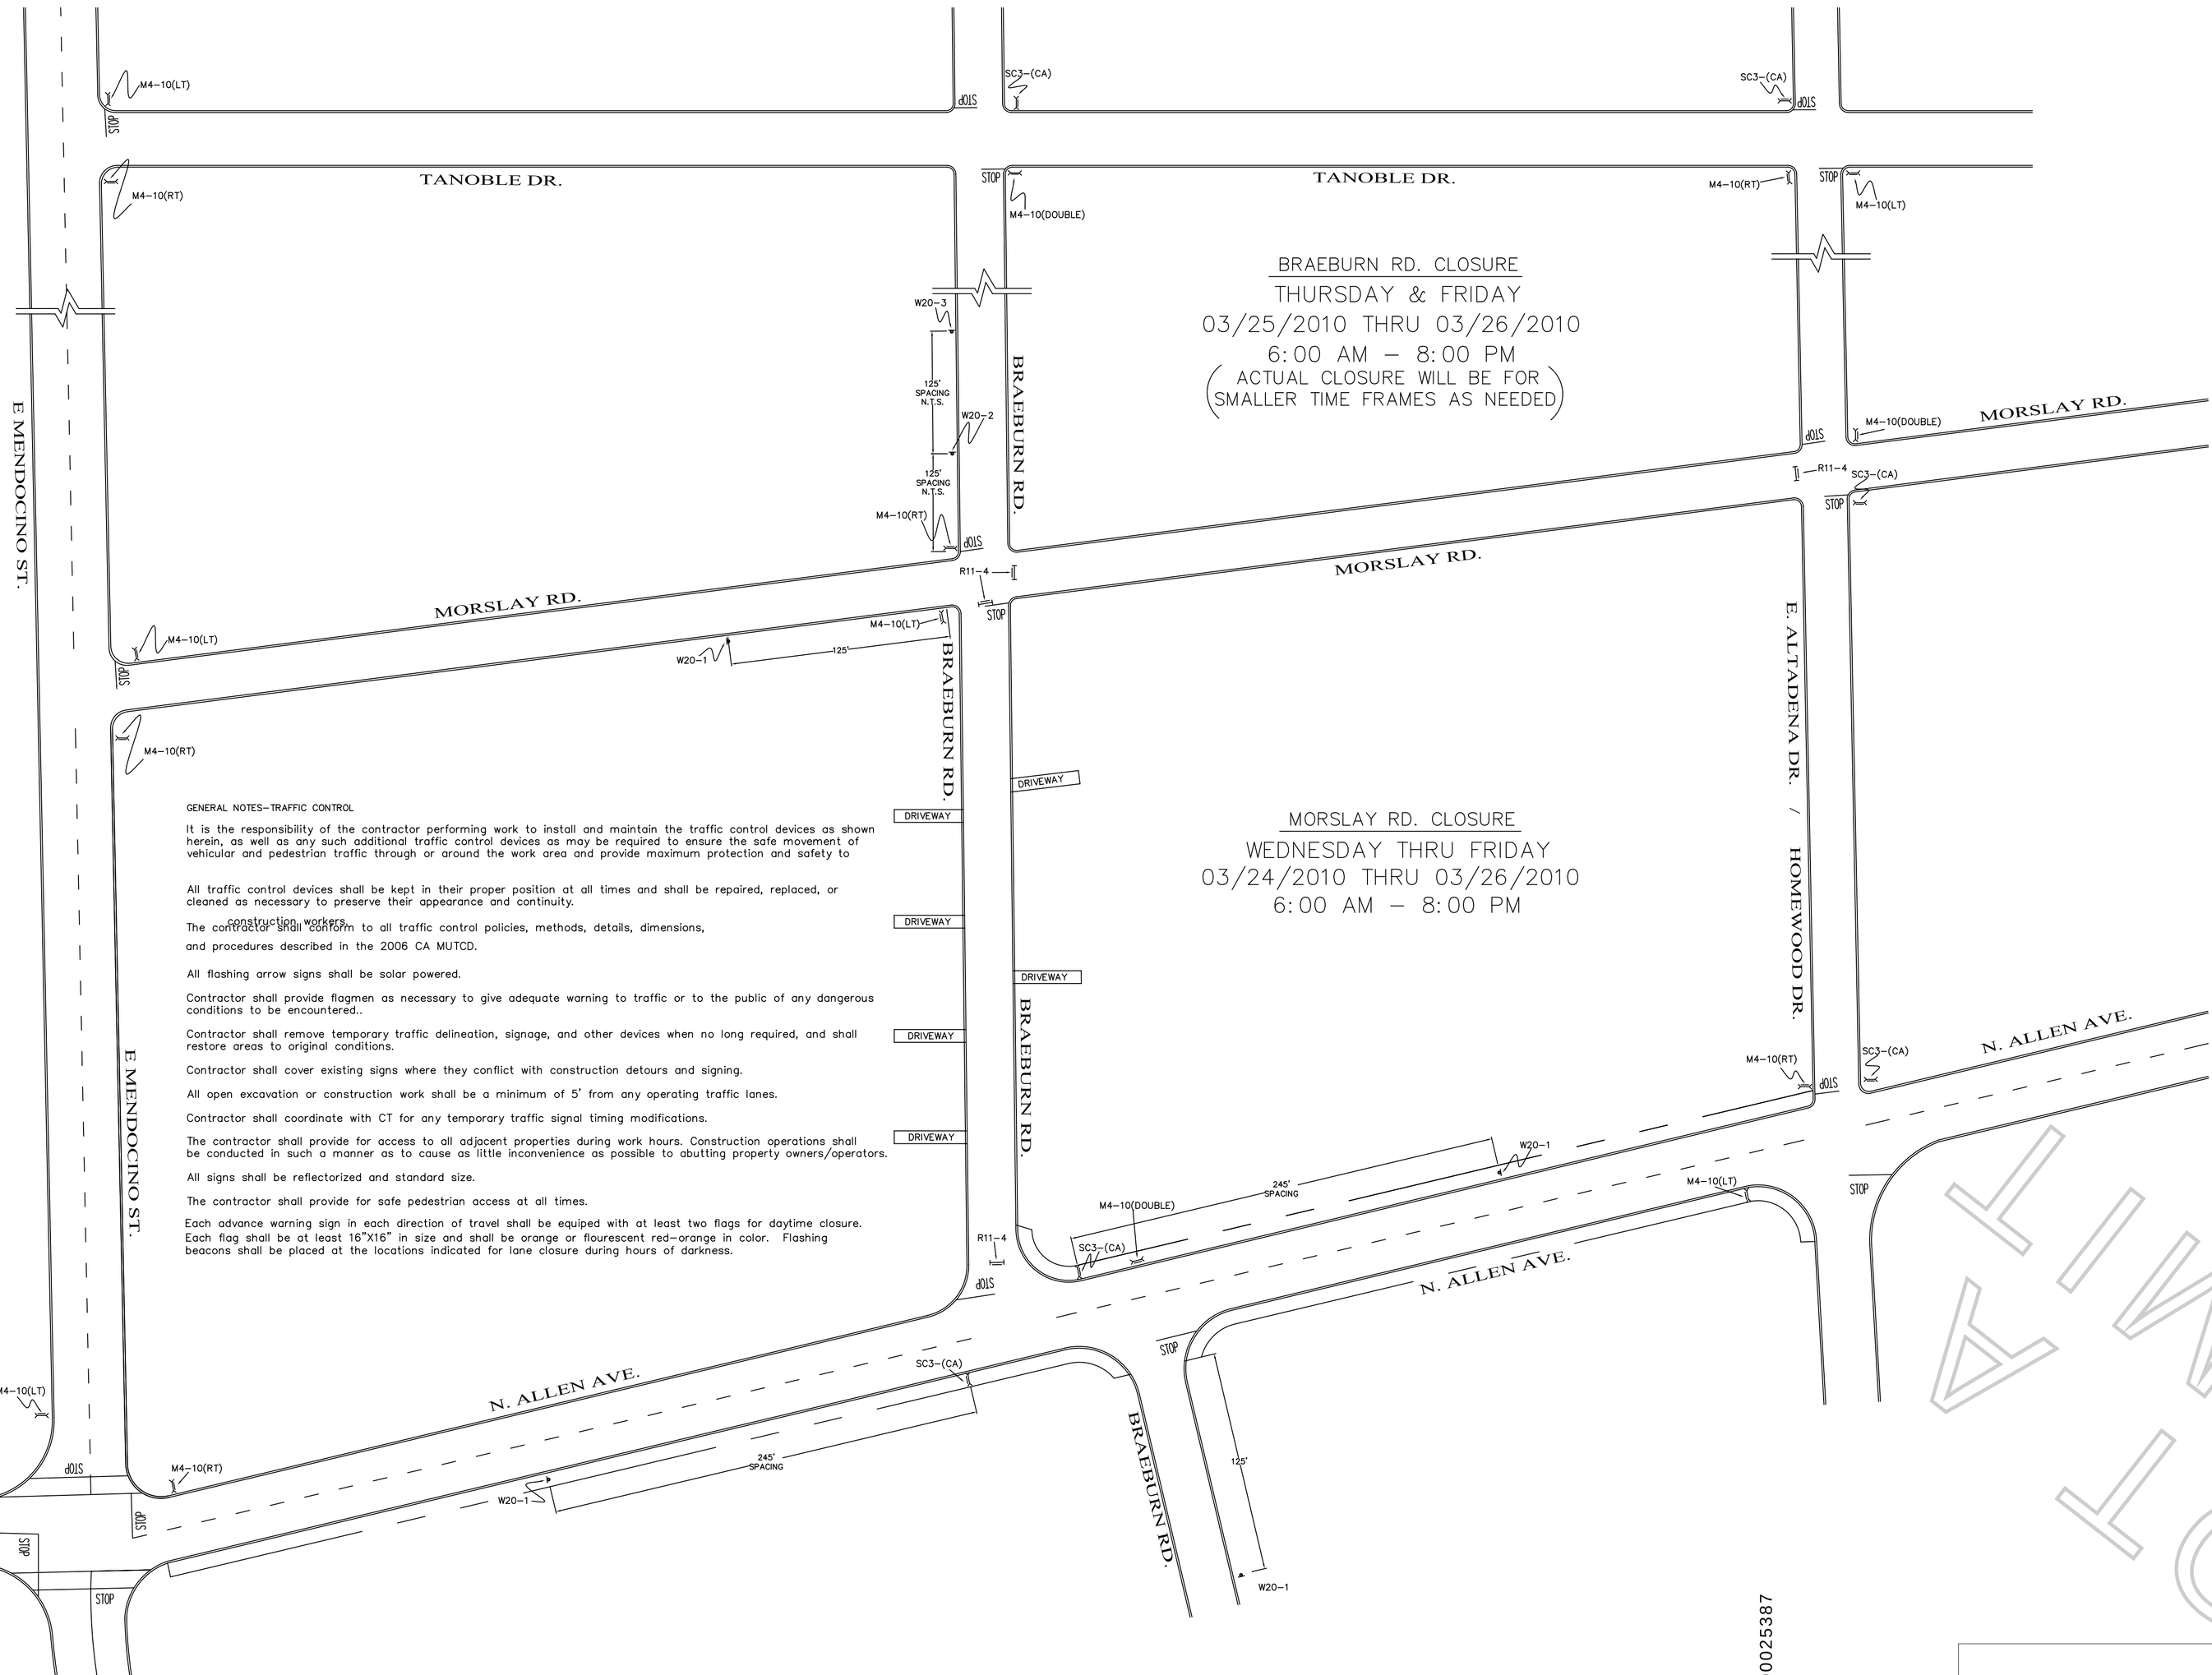

GENERAL NOTES–TRAFFIC CONTROL

It is the responsibility of the contractor performing work to install and maintain the traffic control devices as shown herein, as well as any such additional traffic control devices as may be required to ensure the safe movement of vehicular and pedestrian traffic through or around the work area and provide maximum protection and safety to construction workers.

All traffic control devices shall be kept in their proper position at all times and shall be repaired, replaced, or cleaned as necessary to preserve their appearance and continuity.

The contractor shall conform to all traffic control policies, methods, details, dimensions, and procedures described in the 2006 CA MUTCD.

All flashing arrow signs shall be solar powered.

Contractor shall provide flagmen as necessary to give adequate warning to traffic or to the public of any dangerous conditions to be encountered..

Contractor shall remove temporary traffic delineation, signage, and other devices when no long required, and shall restore areas to original conditions.

Contractor shall cover existing signs where they conflict with construction detours and signing.

All open excavation or construction work shall be a minimum of 5' from any operating traffic lanes.

Contractor shall coordinate with CT for any temporary traffic signal timing modifications.

The contractor shall provide for access to all adjacent properties during work hours. Construction operations shall be conducted in such a manner as to cause as little inconvenience as possible to abutting property owners/operators.

All signs shall be reflectorized and standard size.

The contractor shall provide for safe pedestrian access at all times.

Each advance warning sign in each direction of travel shall be equiped with at least two flags for daytime closure. Each flag shall be at least 16"X16" in size and shall be orange or flourescent red–orange in color. Flashing beacons shall be placed at the locations indicated for lane closure during hours of darkness.

Permit #F00025387

GRAPHIC SCALE: 1"= 50'

NOT FOR PERMIT

TOOMEY INDUSTRIES INC.
TOOMEY INDUSTRIES
2400 E 70 ST
LONG BEACH, CA 90805
562/272-6866, 562/272-6857fax

TRAFFIC CONTROL PLAN

CITY OF ALTADENA

BRAEBURN RD/ MORSLAY RD. CLOSURE

LEGEND:

- – WORK AREA
- – FLASHING ARROW SIGN (FAS)
- – TYPE–III BARRICADE
- – CHANNELIZATION DEVICE
- – SIGN
- – TYPE–II BARRICADE
- – FLAGGER
- – HIGH LEVEL WARNING DEVICE
- – PORTABLE FLASHING BEACON

TRAFFIC CONTROL ROAD WARRIORS
AMERICAN BARRICADE INC.
A TCSC COMPANY

CONTRACTOR

CSI MIAMI

PREPARED DATE: 03/17/2010
REVISED DATE:

T:/BILLY'S FILES/DRAWINGS/CSI MIAMI/CSI MIAMI

PREPARED BY: BILLY JOE BREWER III

SHEET 1 OF 1